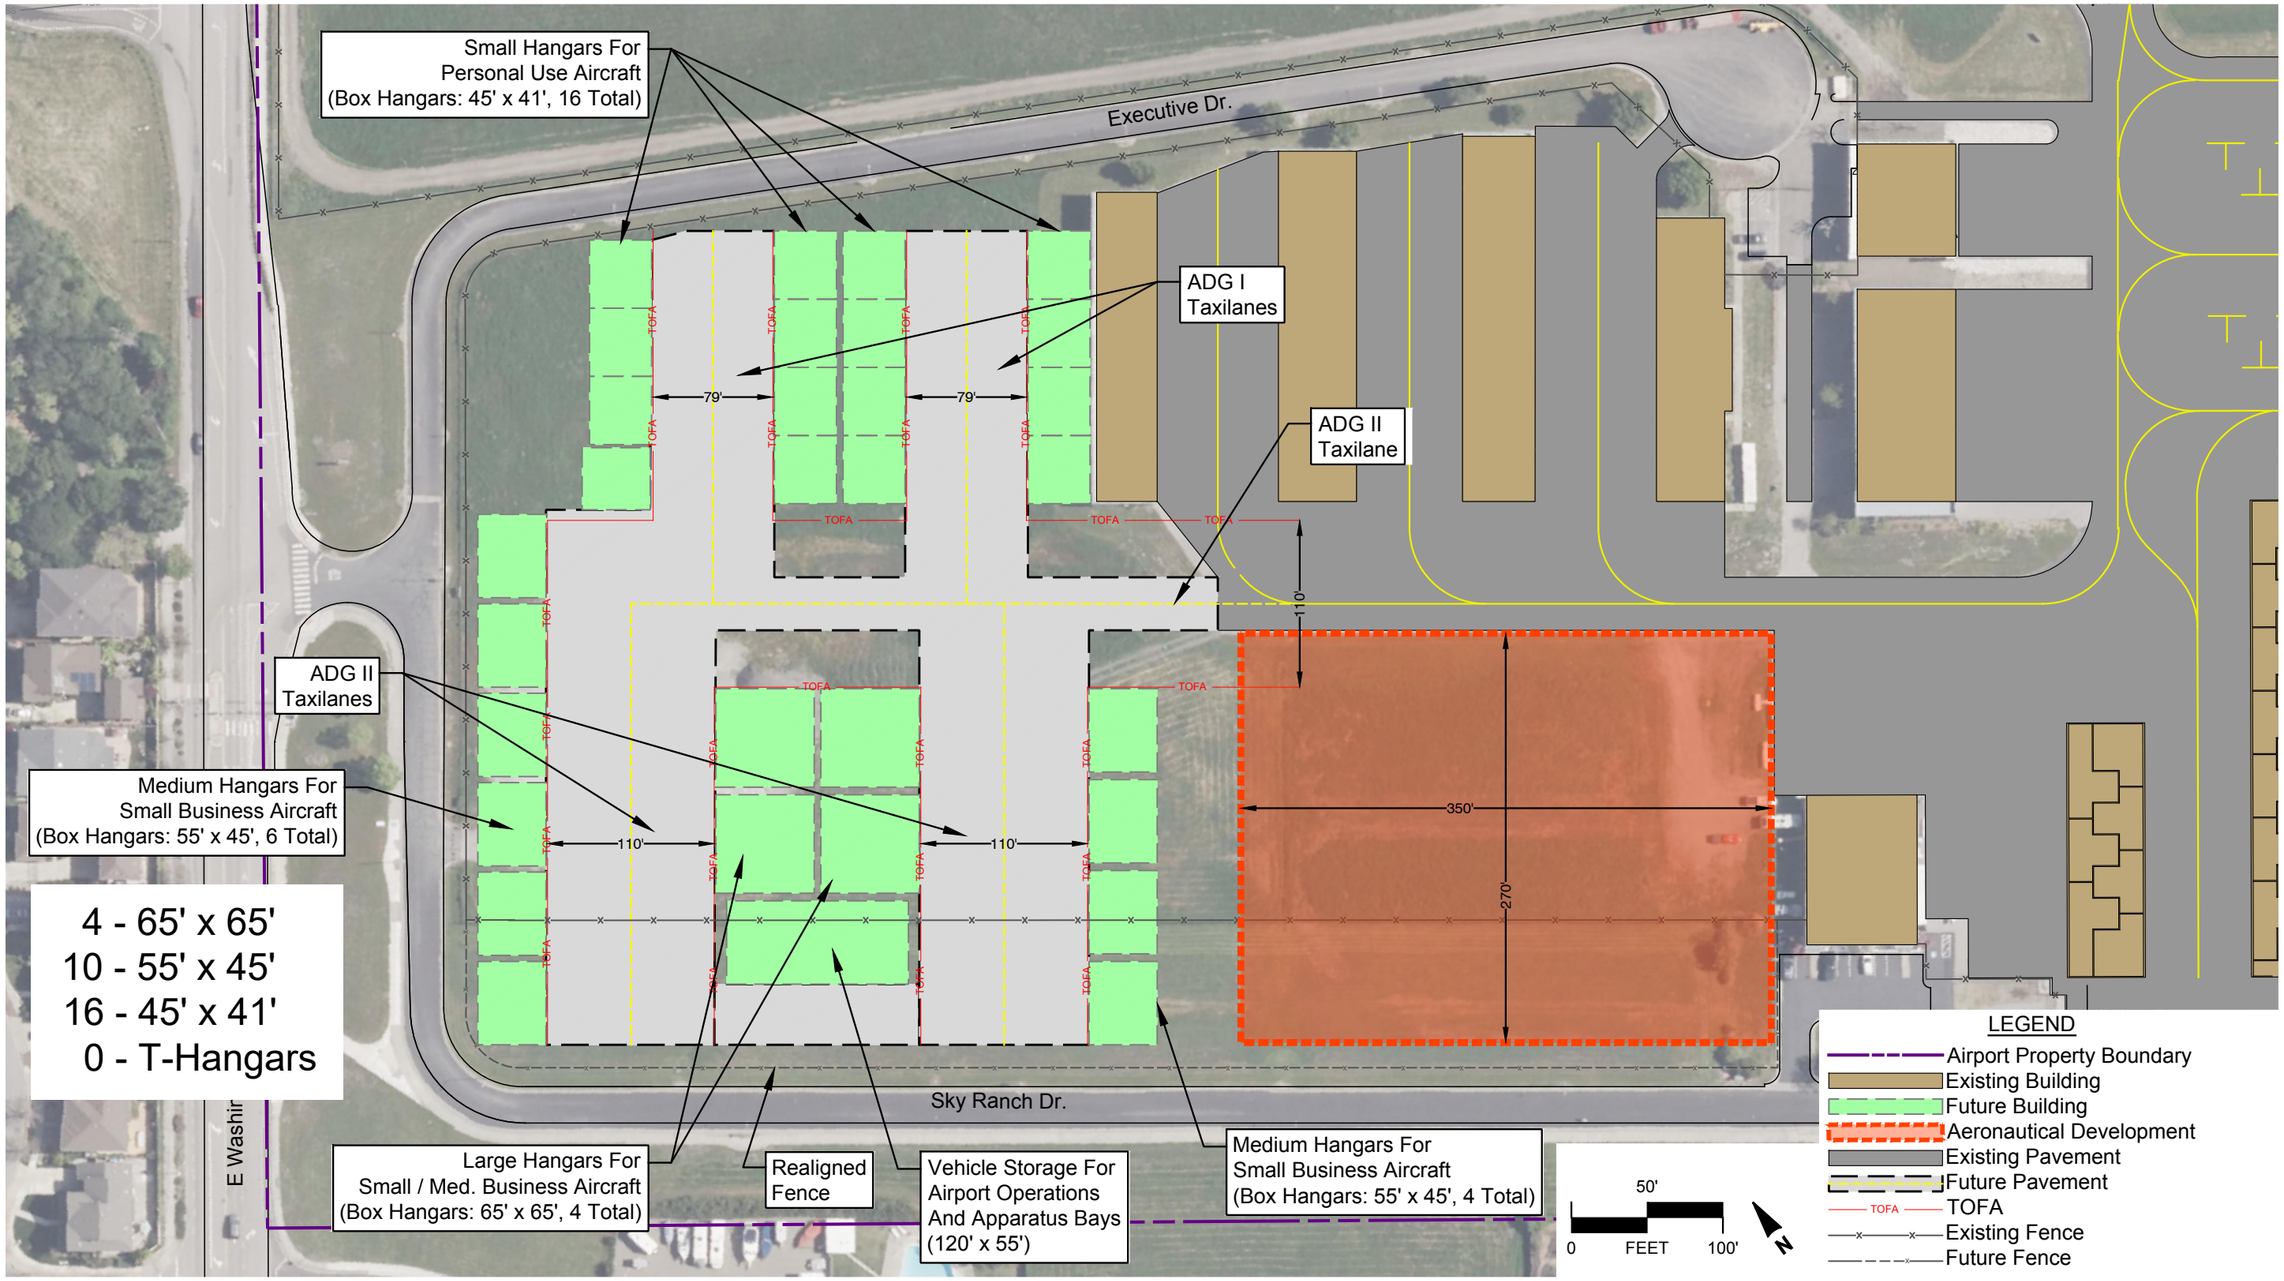

ALTERNATIVE 3